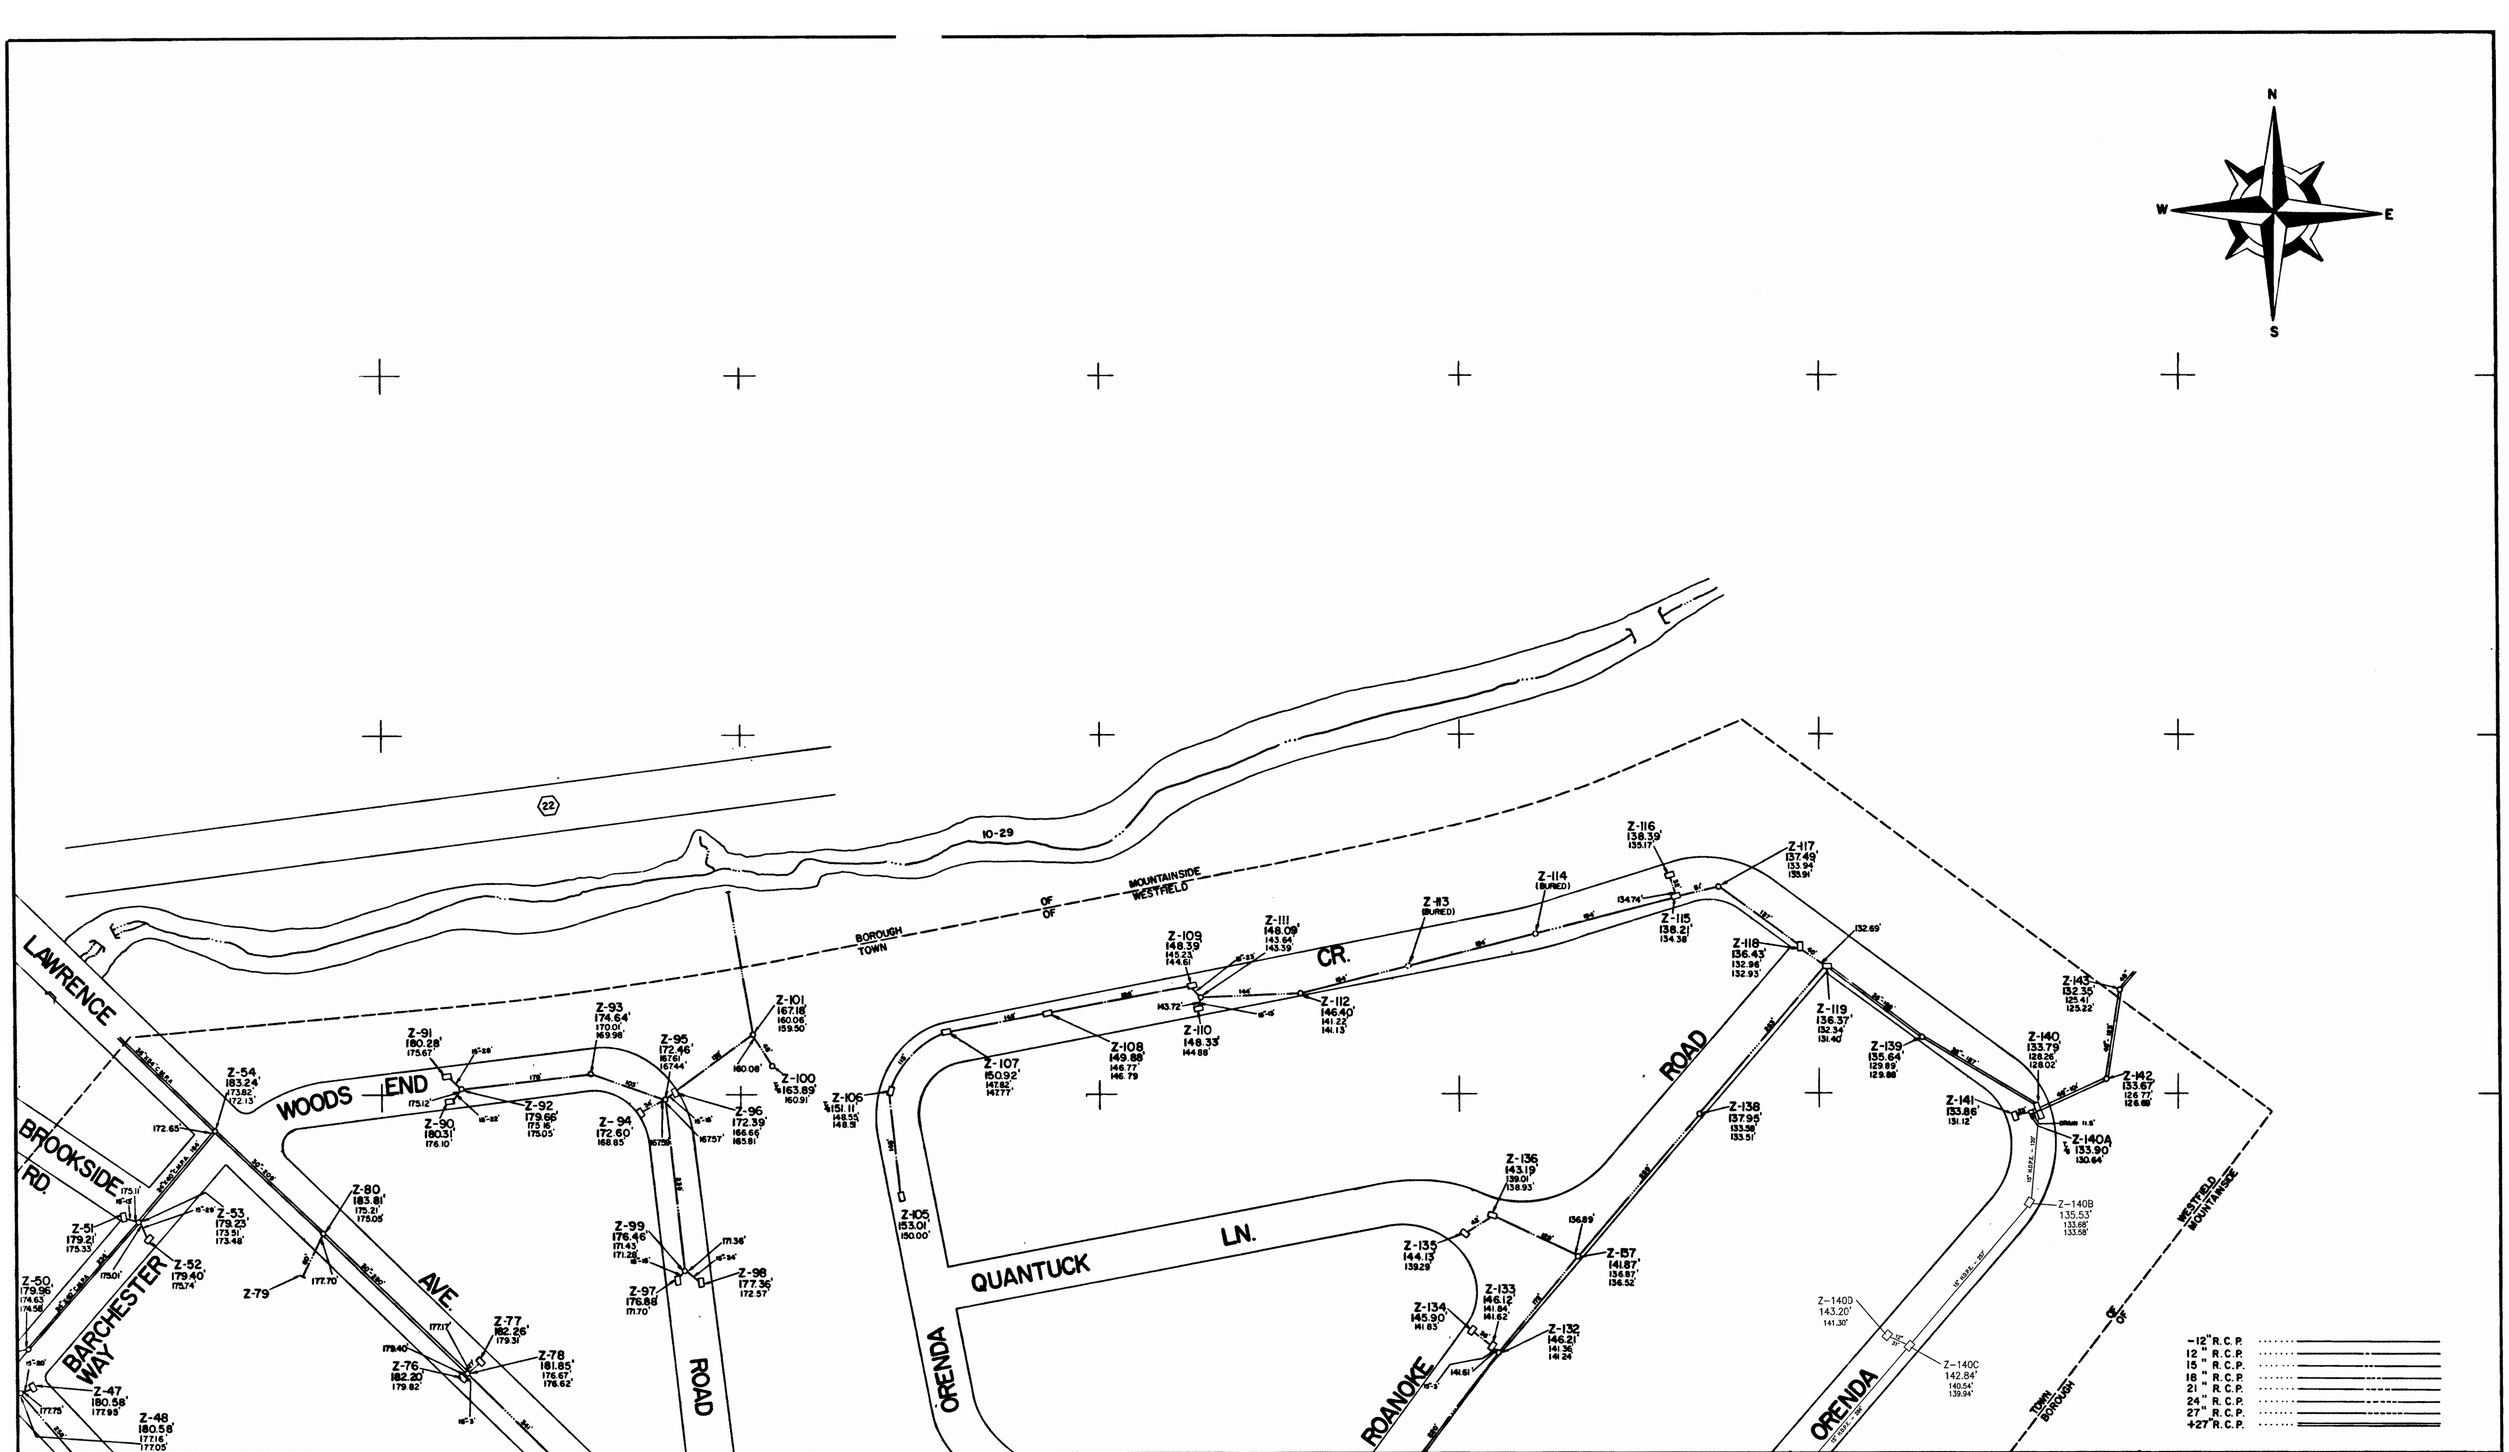

JAMES D. JOSEPHS N.J.P.E. 17727
TOWNSHIP ENGINEER

SCALE 1"=100'

100 0 100 200 300 400

SHEET INDEX

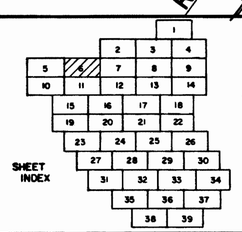

NO.	DATE	REVISION
1.	2001	STORM SEWER EXTENSION on ORENDA CIRCLE (JOB ORENDA01)

RICHARD O. LUSTER P.E.&L.S. 9864

LUSTER AND GUARRIELLO ASSOC. INC.
CONSULTING CIVIL ENGINEERS AND LAND SURVEYORS
2279 SOUTH AVE. SCOTCH PLAINS, N.J. 07076

WESTFIELD DRAINAGE STUDY
TOWN OF WESTFIELD
UNION COUNTY, NEW JERSEY

PROJ. NO. 77081

6

SHEET NO.