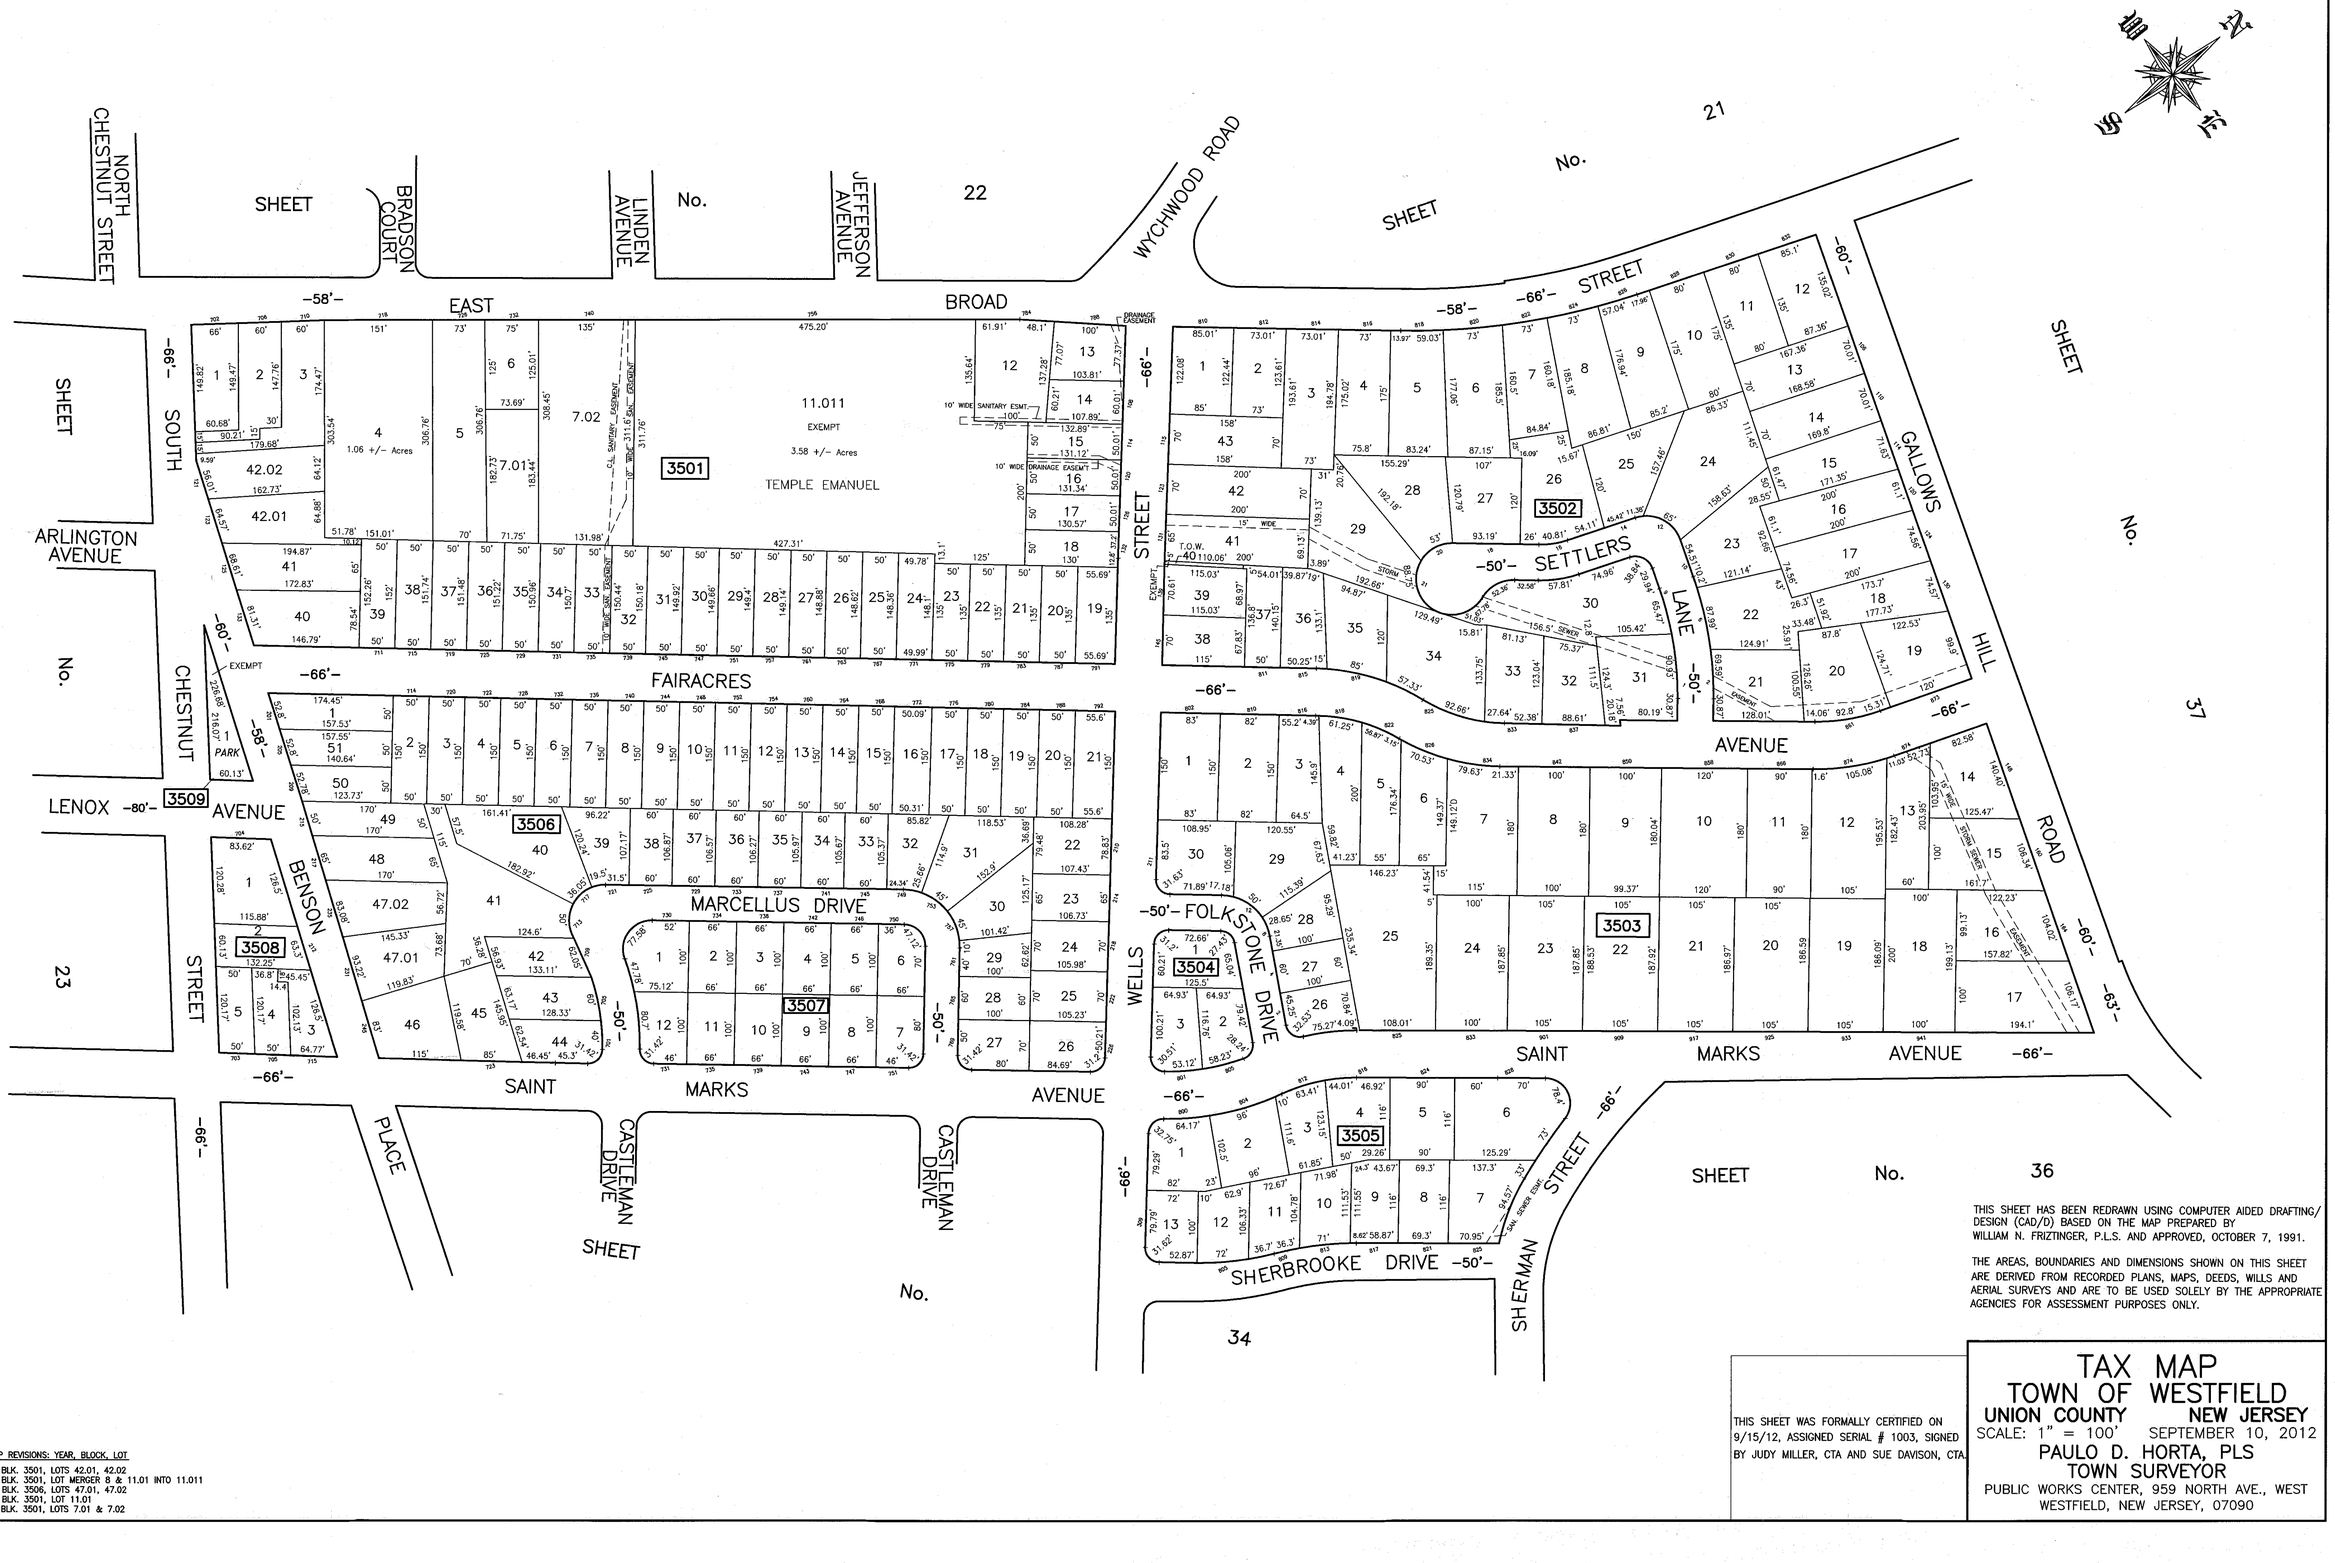

TAX MAP REVISIONS: YEAR, BLOCK, LOT

2017 : BLK. 3501, LOTS 42.01, 42.02
2015 : BLK. 3501, LOT MERGER 9 & 11.01 INTO 11.011
2004 : BLK. 3506, LOTS 47.01, 47.02
2003 : BLK. 3501, LOT 11.01
1992 : BLK. 3501, LOTS 7.01 & 7.02

THIS SHEET HAS BEEN REDRAWN USING COMPUTER AIDED DRAFTING/ DESIGN (CAD/D) BASED ON THE MAP PREPARED BY WILLIAM N. FRIZTINGER, P.L.S. AND APPROVED, OCTOBER 7, 1991.

THE AREAS, BOUNDARIES AND DIMENSIONS SHOWN ON THIS SHEET ARE DERIVED FROM RECORDED PLANS, MAPS, DEEDS, WILLS AND AERIAL SURVEYS AND ARE TO BE USED SOLELY BY THE APPROPRIATE AGENCIES FOR ASSESSMENT PURPOSES ONLY.

THIS SHEET WAS FORMALLY CERTIFIED ON 9/15/12, ASSIGNED SERIAL # 1003, SIGNED BY JUDY MILLER, CTA AND SUE DAVISON, CTA.

TAX MAP
TOWN OF WESTFIELD
UNION COUNTY NEW JERSEY

SCALE: 1" = 100' SEPTEMBER 10, 2012

PAULO D. HORTA, PLS
TOWN SURVEYOR
PUBLIC WORKS CENTER, 959 NORTH AVE., WEST WESTFIELD, NEW JERSEY, 07090